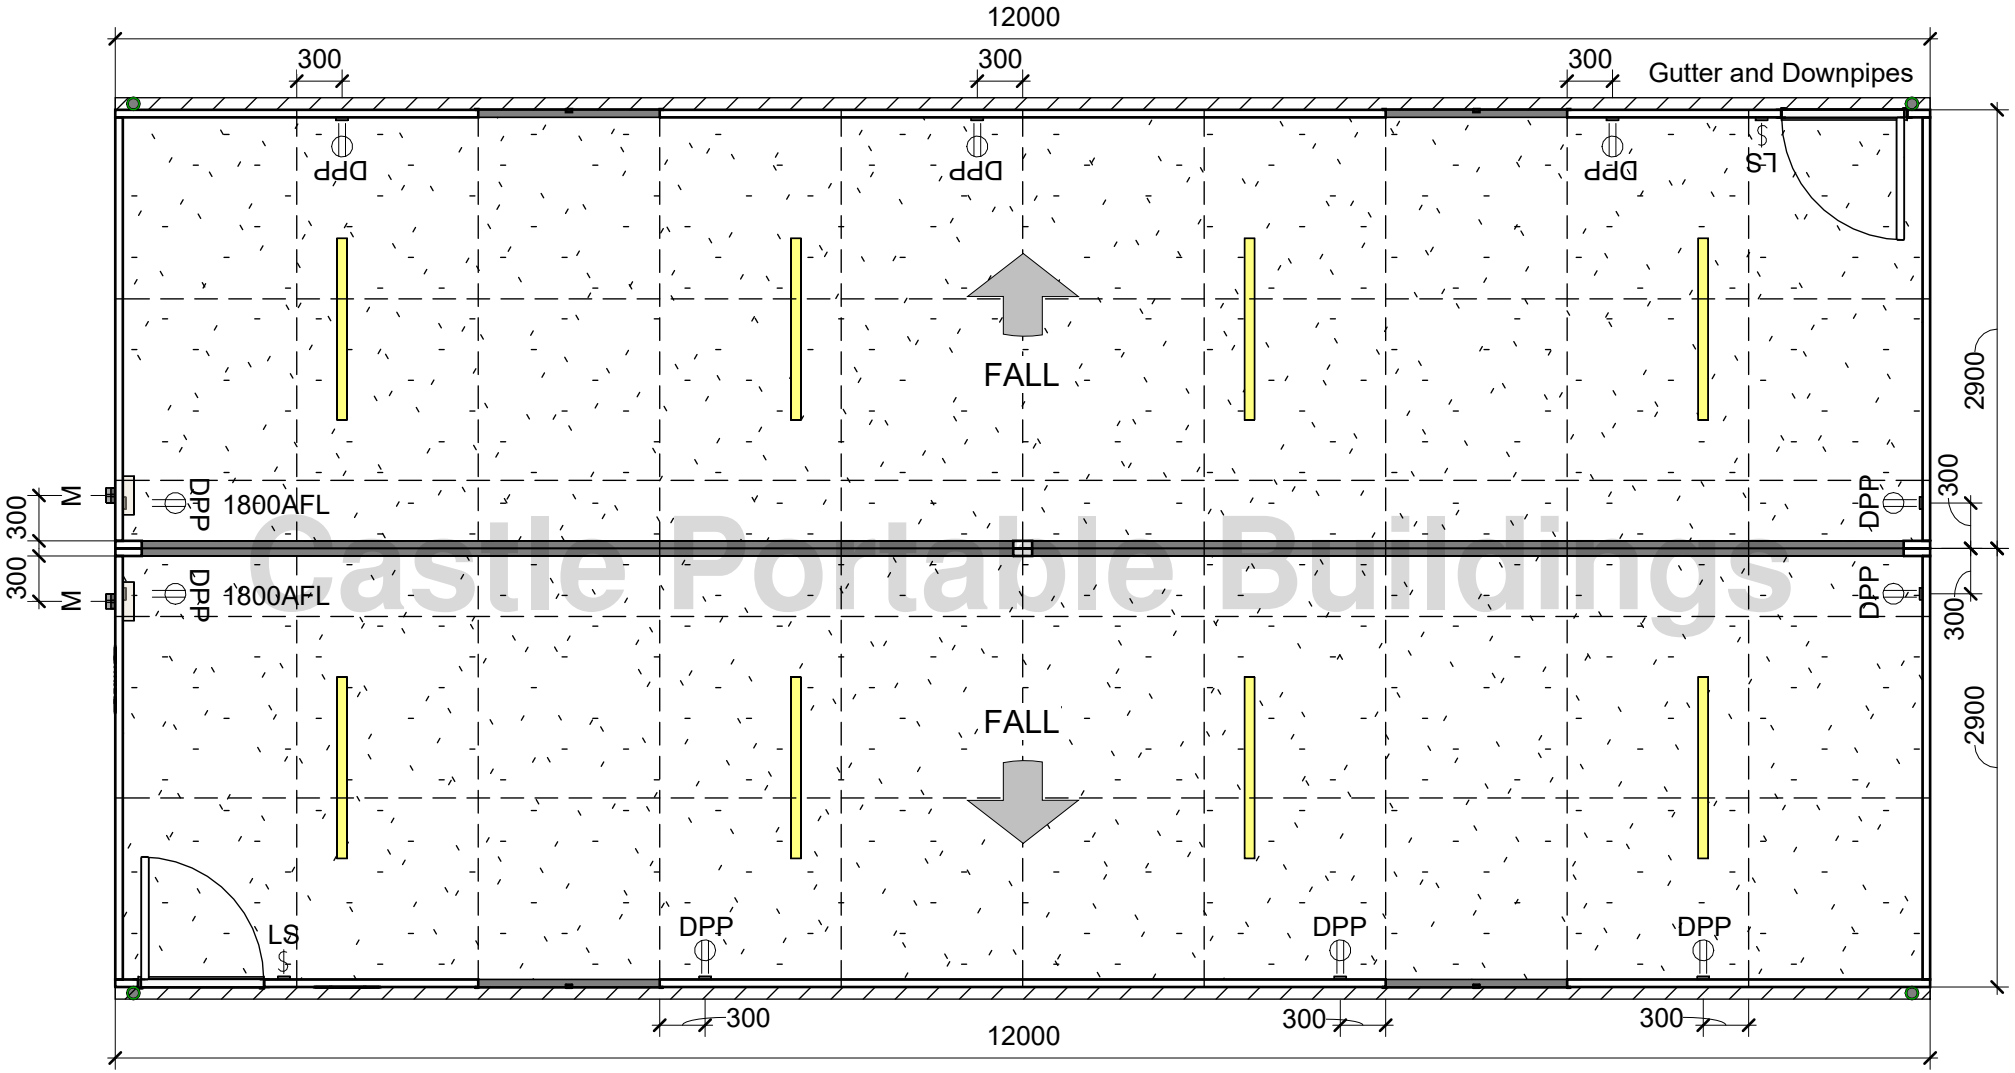

Castle Portable Buildings

CASTLE PORTABLE BUILDINGS

Castle

GPB

Floor Plan

Copyright
The copyright of this drawing is the property of Castle Portable Buildings Ltd
No part of it may be copied, reproduced, or digitally stored by any means and must not be distributed to any third party without prior consent in writing from the Director of Castle Portable Buildings LTd

HIRE / SALE

www.castleportablebuildings.co.nz

Building Size	12x5.8
Building Number	C
SHEET #	A101
Date	29/05/2024 2:31:46 pm
Spec level	Non H1
Rep	
Drawn by	Evan
Checked by	Ellie
Scale	1 : 50

Castle Portable Buildings

CASTLE PORTABLE BUILDINGS

Castle	GPB	3D View Single	Building Size 12x5.8	Date 29/05/2024 2:31:47 pm
				Spec level Non H1
		Copyright The copyright of this drawing is the property of Castle Portable Buildings Ltd No part of it may be copied, reproduced, or digitally stored by any means and must not be distributed to any third party without prior consent in writing from the Director of Castle Portable Buildings LTd	Building Number C	Rep
		www.castleportablebuildings.co.nz		Drawn by Evan
				Checked by Ellie
			SHEET # A103	Scale

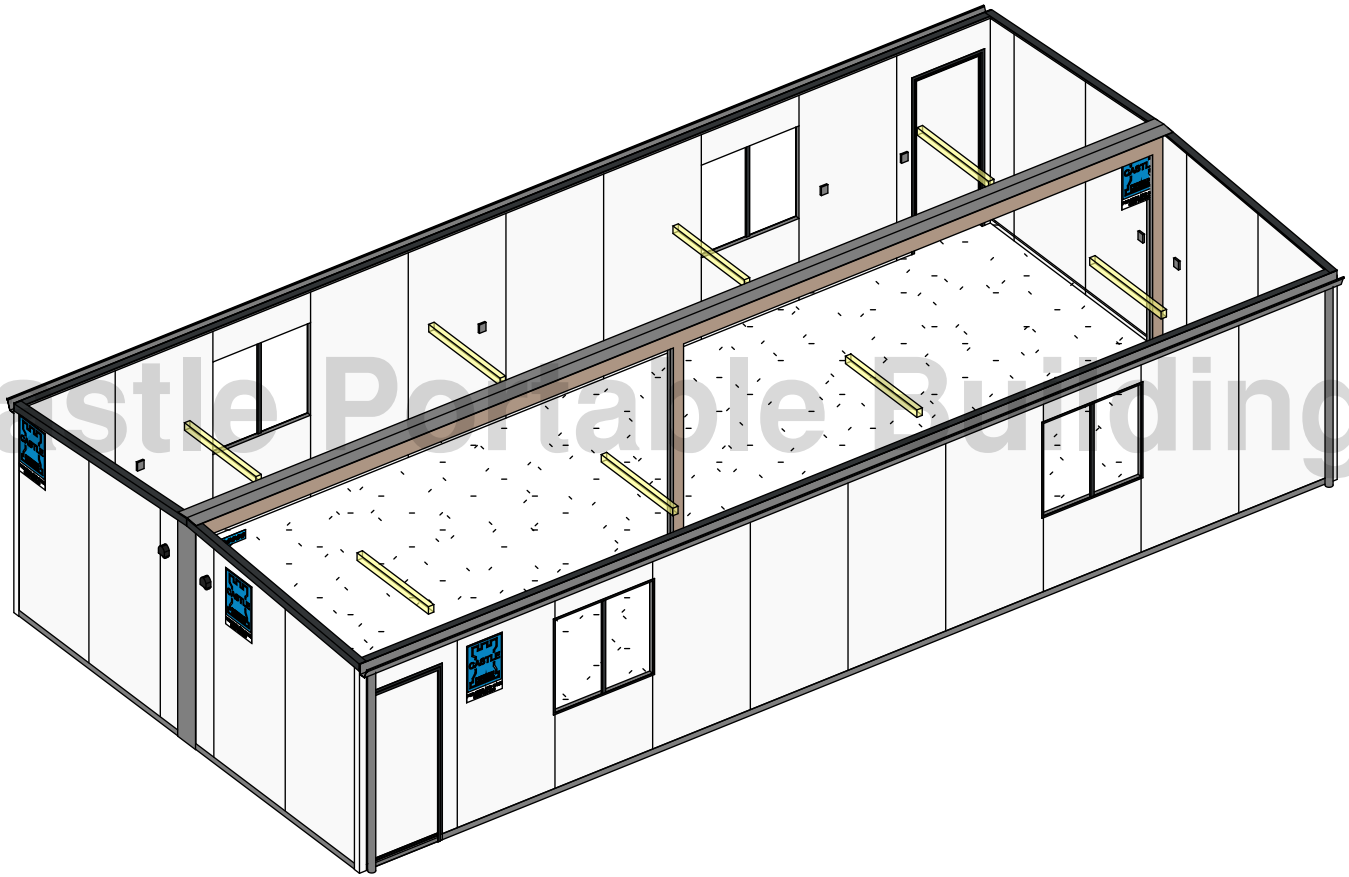

Castle Portable Buildings

CASTLE PORTABLE BUILDINGS

Castle	GPB	3D Portal View	Building Size 12x5.8	Date 29/05/2024 2:31:47 pm
				Spec level Non H1
		Copyright The copyright of this drawing is the property of Castle Portable Buildings Ltd No part of it may be copied, reproduced, or digitally stored by any means and must not be distributed to any third party without prior consent in writing from the Director of Castle Portable Buildings LTd	Building Number C	Rep
		www.castleportablebuildings.co.nz	SHEET # A103-A	Drawn by Evan
				Checked by Ellie
				Scale

Castle Portable Buildings

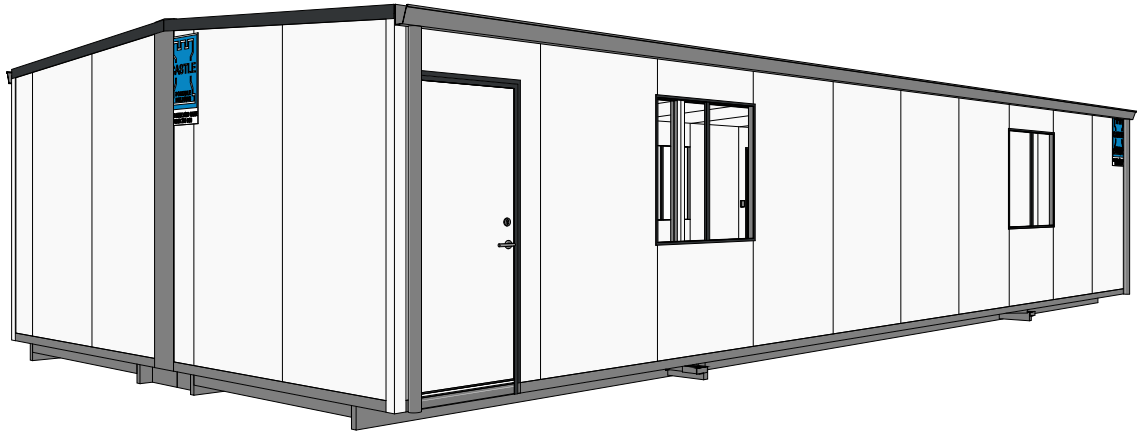

CASTLE PORTABLE BUILDINGS	Castle	GPB	3D Views Front and Rear	Building Size 12x5.8	Date 29/05/2024 2:31:48 pm
					Spec level Non H1
			Copyright The copyright of this drawing is the property of Castle Portable Buildings Ltd No part of it may be copied, reproduced, or digitally stored by any means and must not be distributed to any third party without prior consent in writing from the Director of Castle Portable Buildings LTd	Building Number C	Rep
			www.castleportablebuildings.co.nz		Drawn by Evan
				SHEET # A104	Checked by Ellie
					Scale